Hume Pipe & Slab Culverts

Typical Drawings | 5 sheets

HELP THE
Engineer


Contents

CV-01	Hume Pipe Culvert 1'-6" dia	p. 2
CV-02	Hume Pipe Culvert 2'-0" dia	p. 3
CV-03	Hume Pipe Road Crossing 1'-0" dia	p. 4
CV-04	Slab Culvert - Abutment Wall (1.5 / 3 / 6 m span)	p. 5
CV-05	Slab Culvert - Return Wall (1.5 / 3 / 6 m span)	p. 6


Note

Typical drawings used on rural / district road works. For guidance and reference only.
Verify dimensions, design and current IRC / MoRD / PWD specifications before construction.


Drawing for construction of 1'-6" dia Hume Pipe Culvert

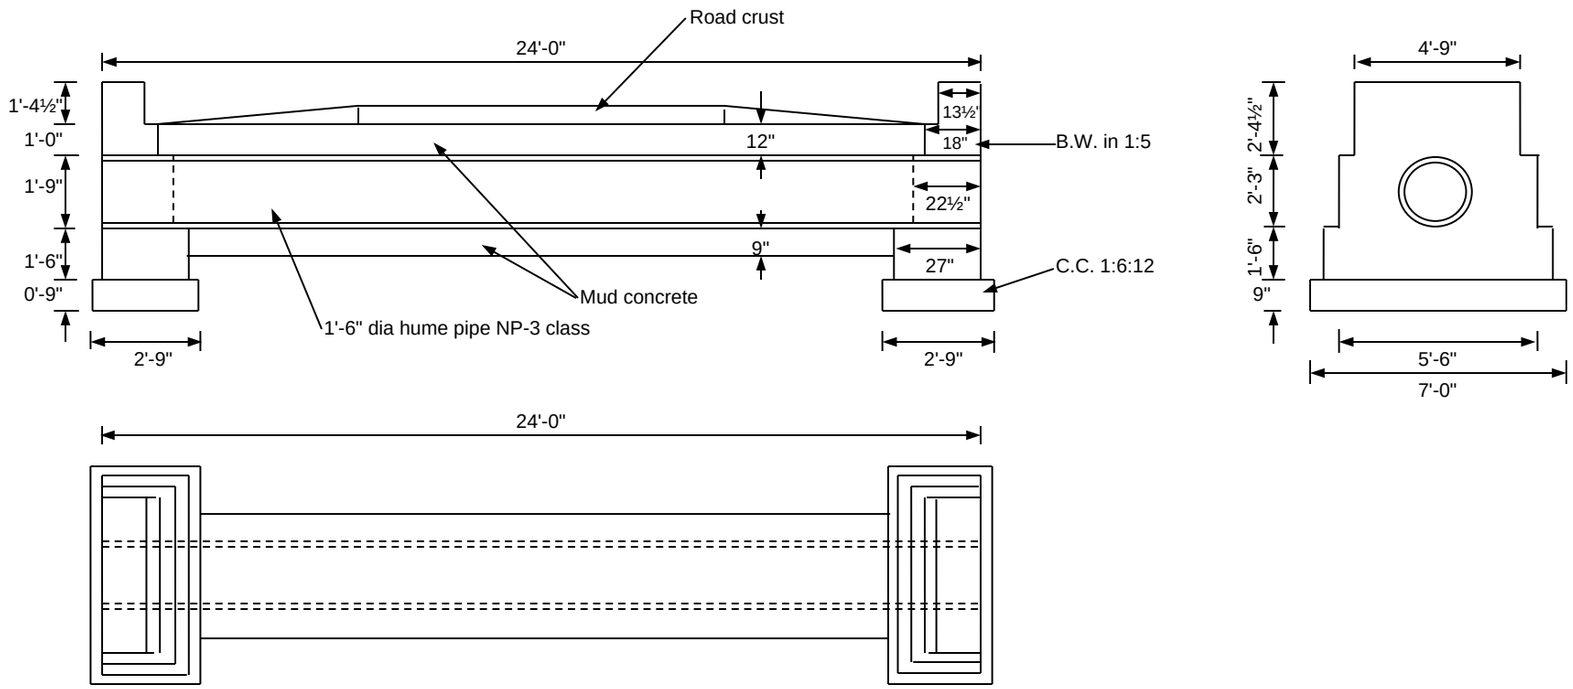


Drawing for construction of 2'-0" dia Hume Pipe Culvert

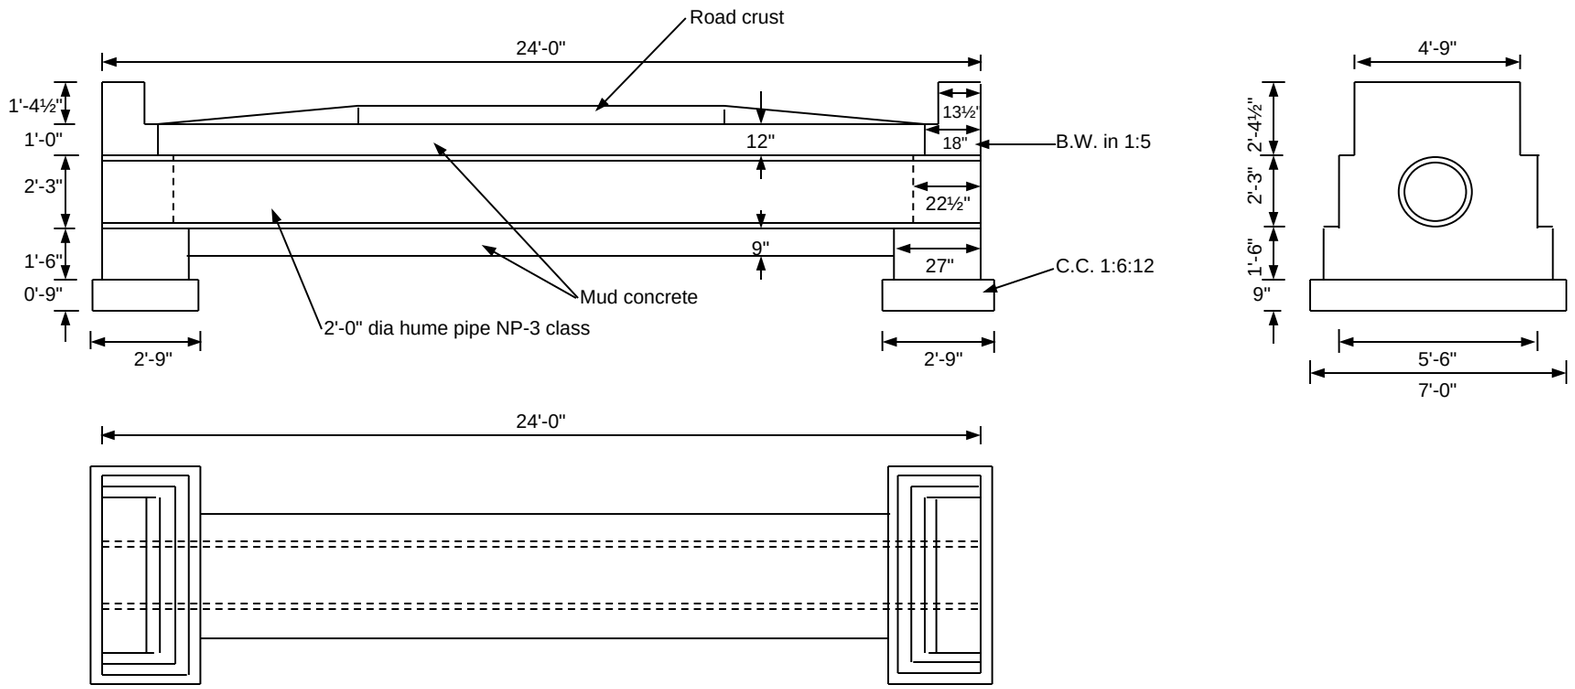

Drawing for construction of 1'-0" dia Hume Pipe road crossing across link road

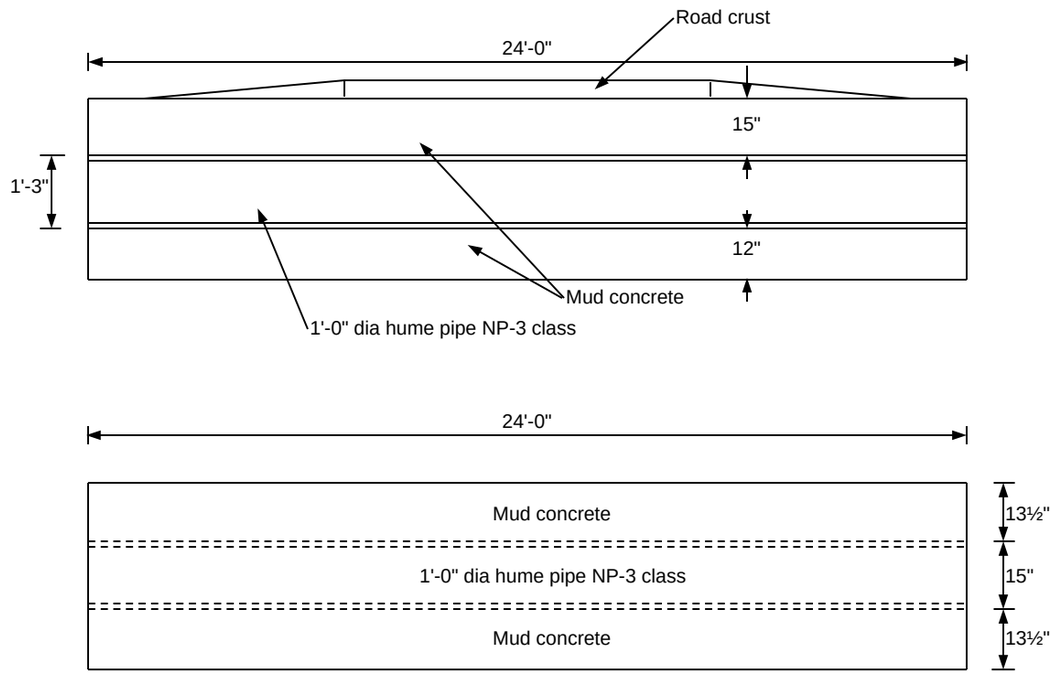

Typical Drawing for Abutment wall of 1500/3000/6000mm Span Slab Type Culvert

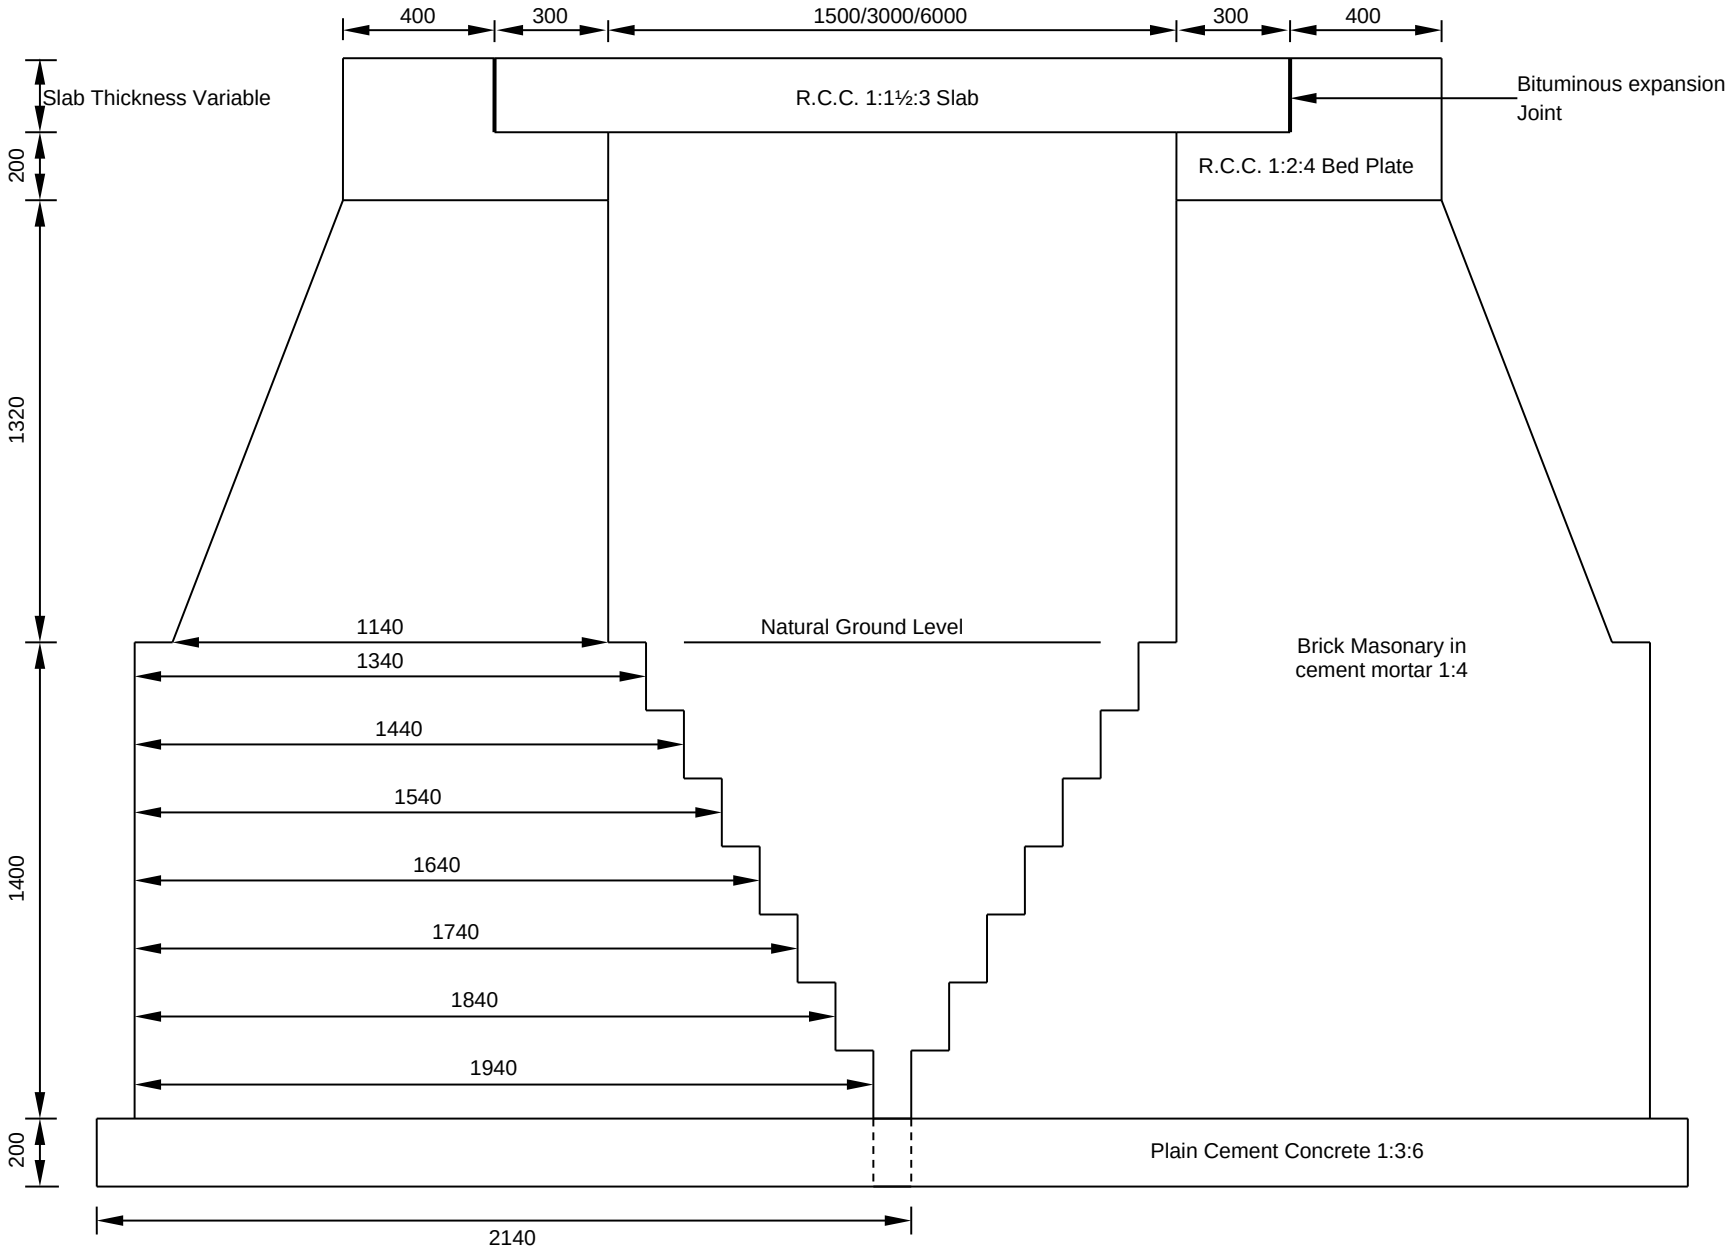

Typical Drawing for Return wall of 1500/3000/6000mm Span Slab Type Culvert

