
BOUNDARY WALL 9" THICK, 6'-0" HIGH

All dimensions in feet & inches. Not to scale.

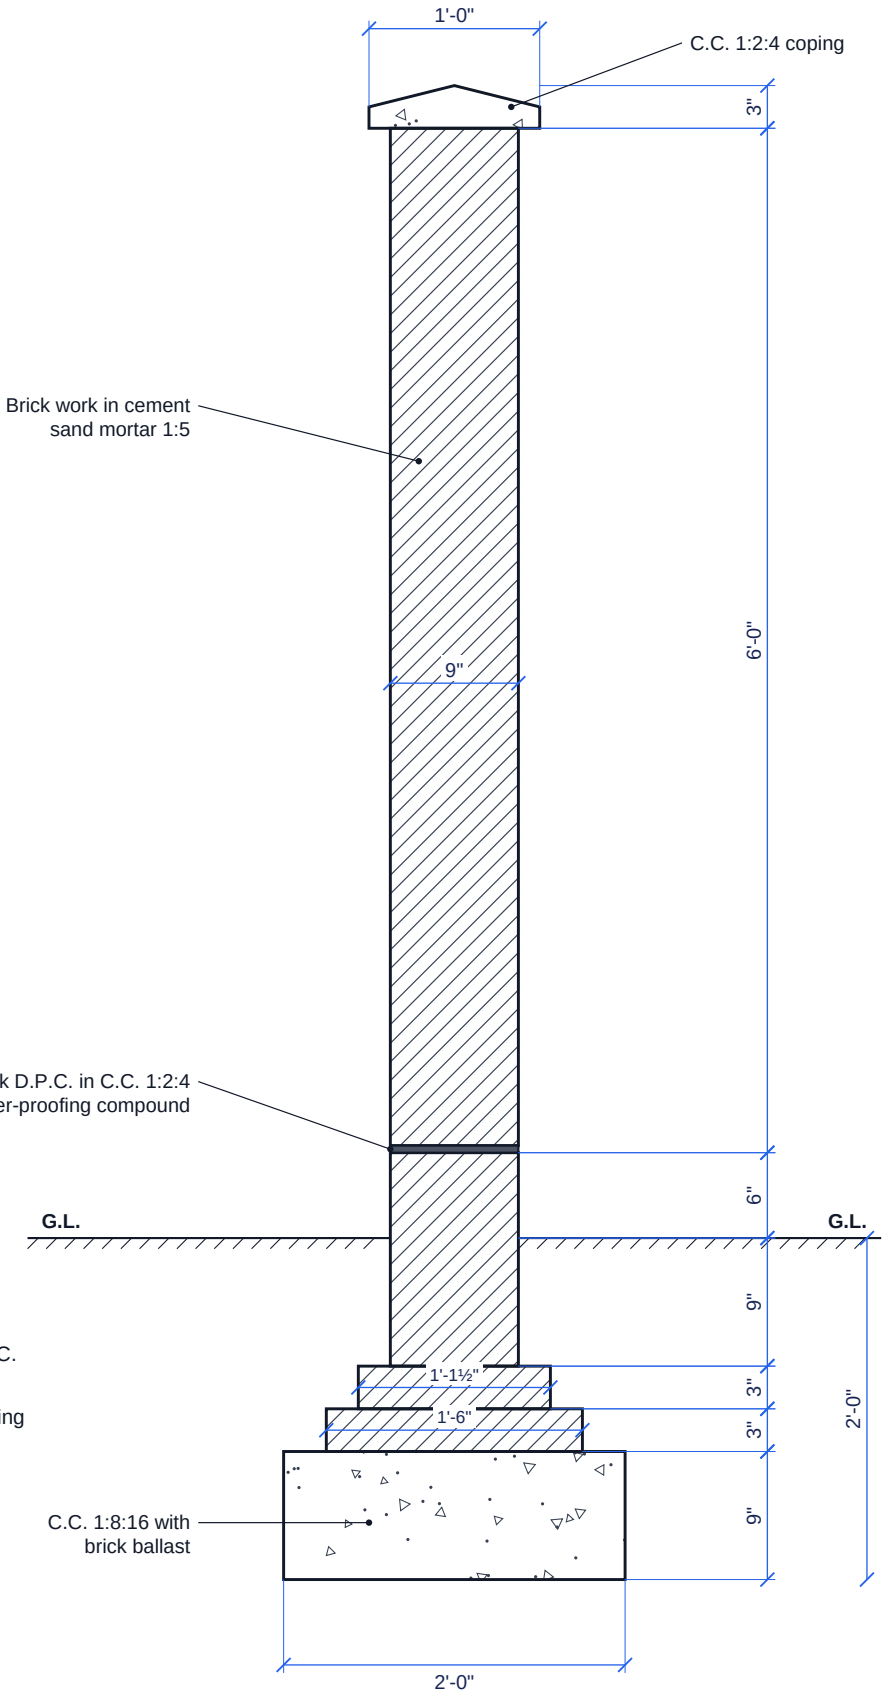

NOTES

1. Brick work in cement sand mortar (1:5).
2. 20 mm thick plaster in C.M. (1:6) inside with white wash.
3. Cement pointing (1:2) outside with colour wash.
4. Separation joints of ¾" thick above D.P.C. at an interval of 60'-0".
5. ½" D.P.C. in C.C. 1:2:4 with water-proofing compound, 6" above ground level.